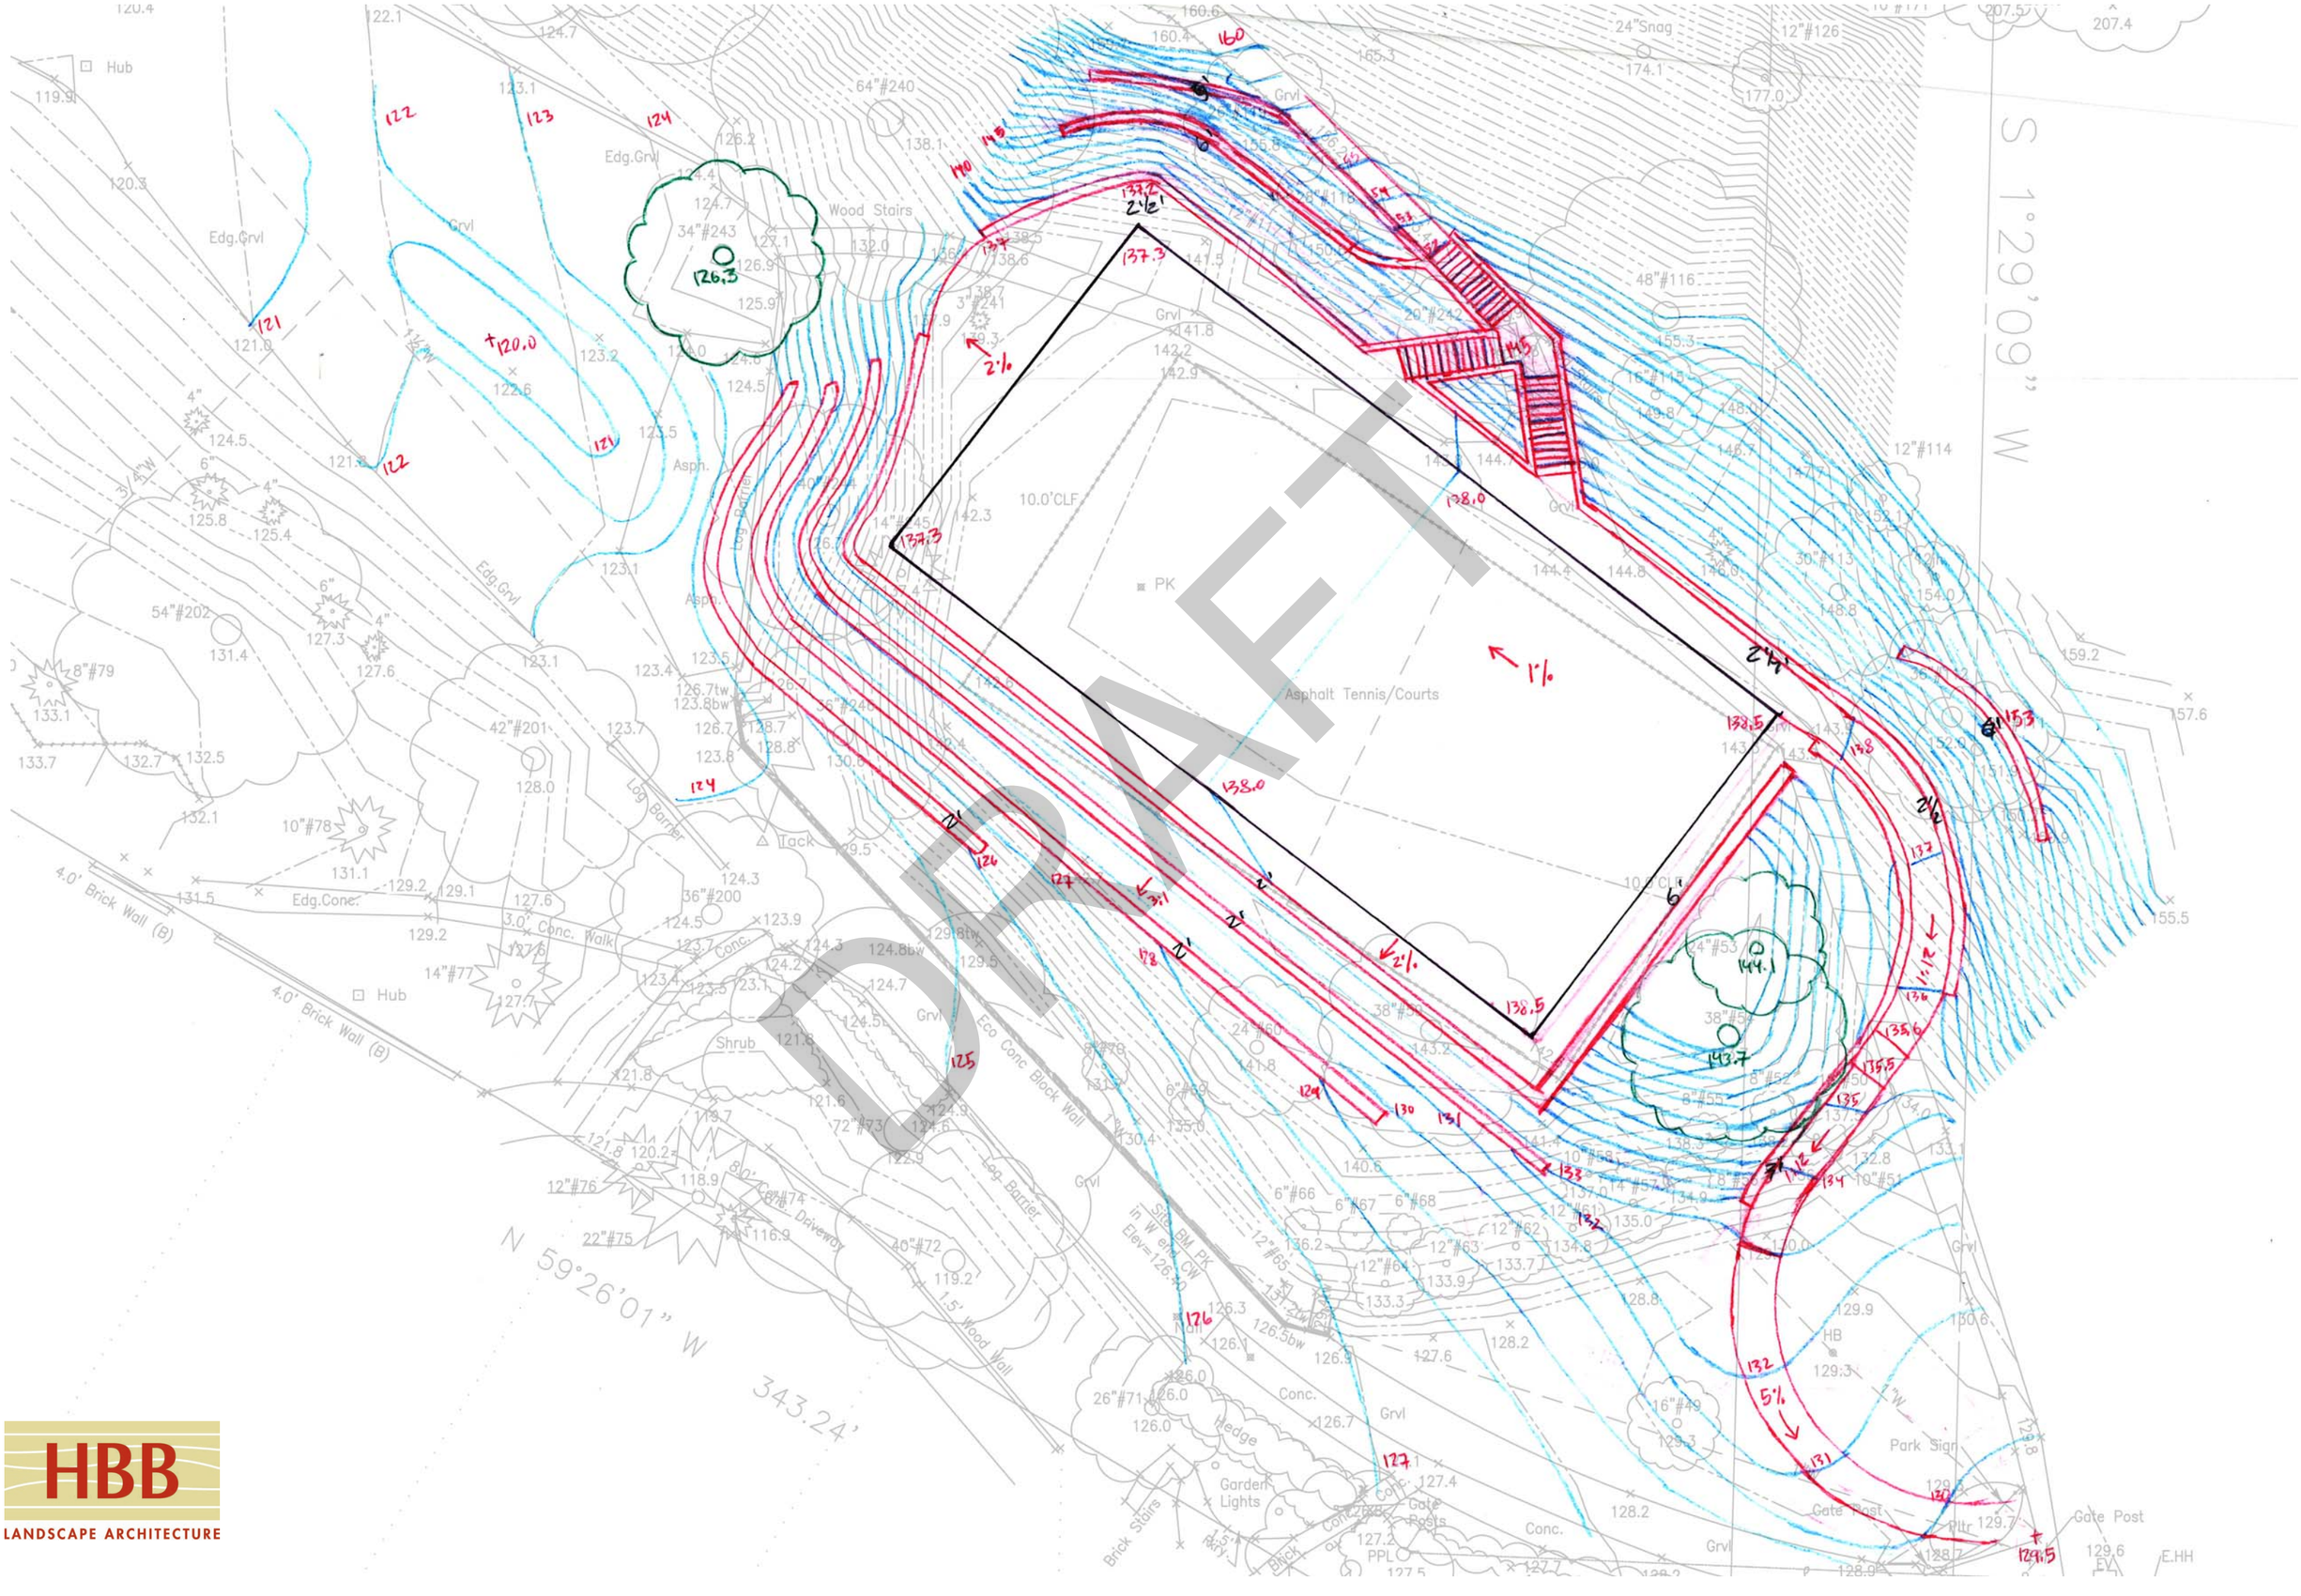

HBB
LANDSCAPE ARCHITECTURE